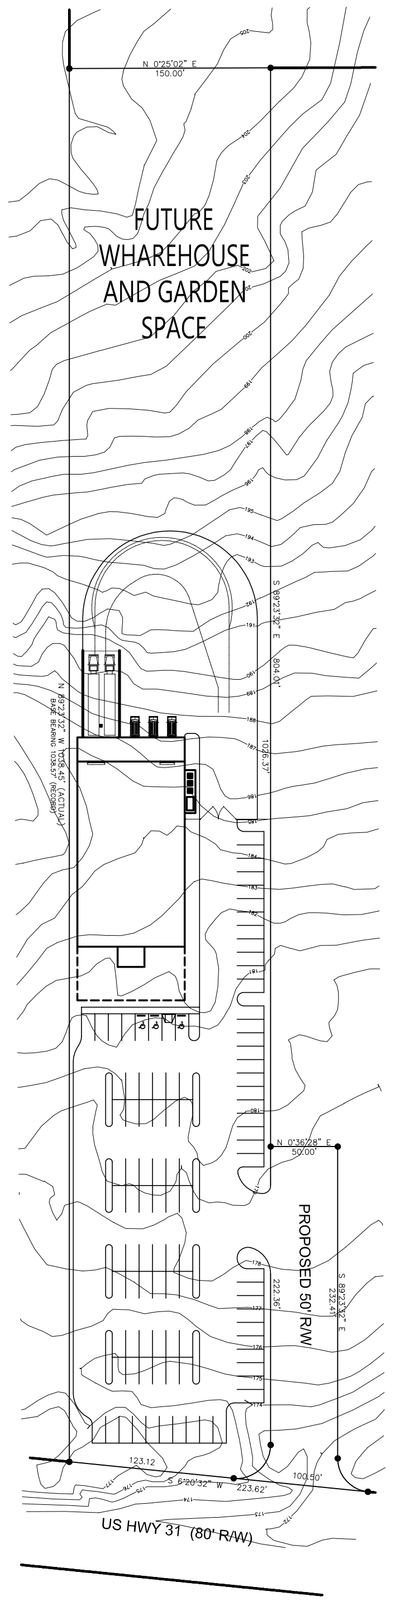

1 OVERALL SITE LAYOUT
SCALE: 1"=80'-0"

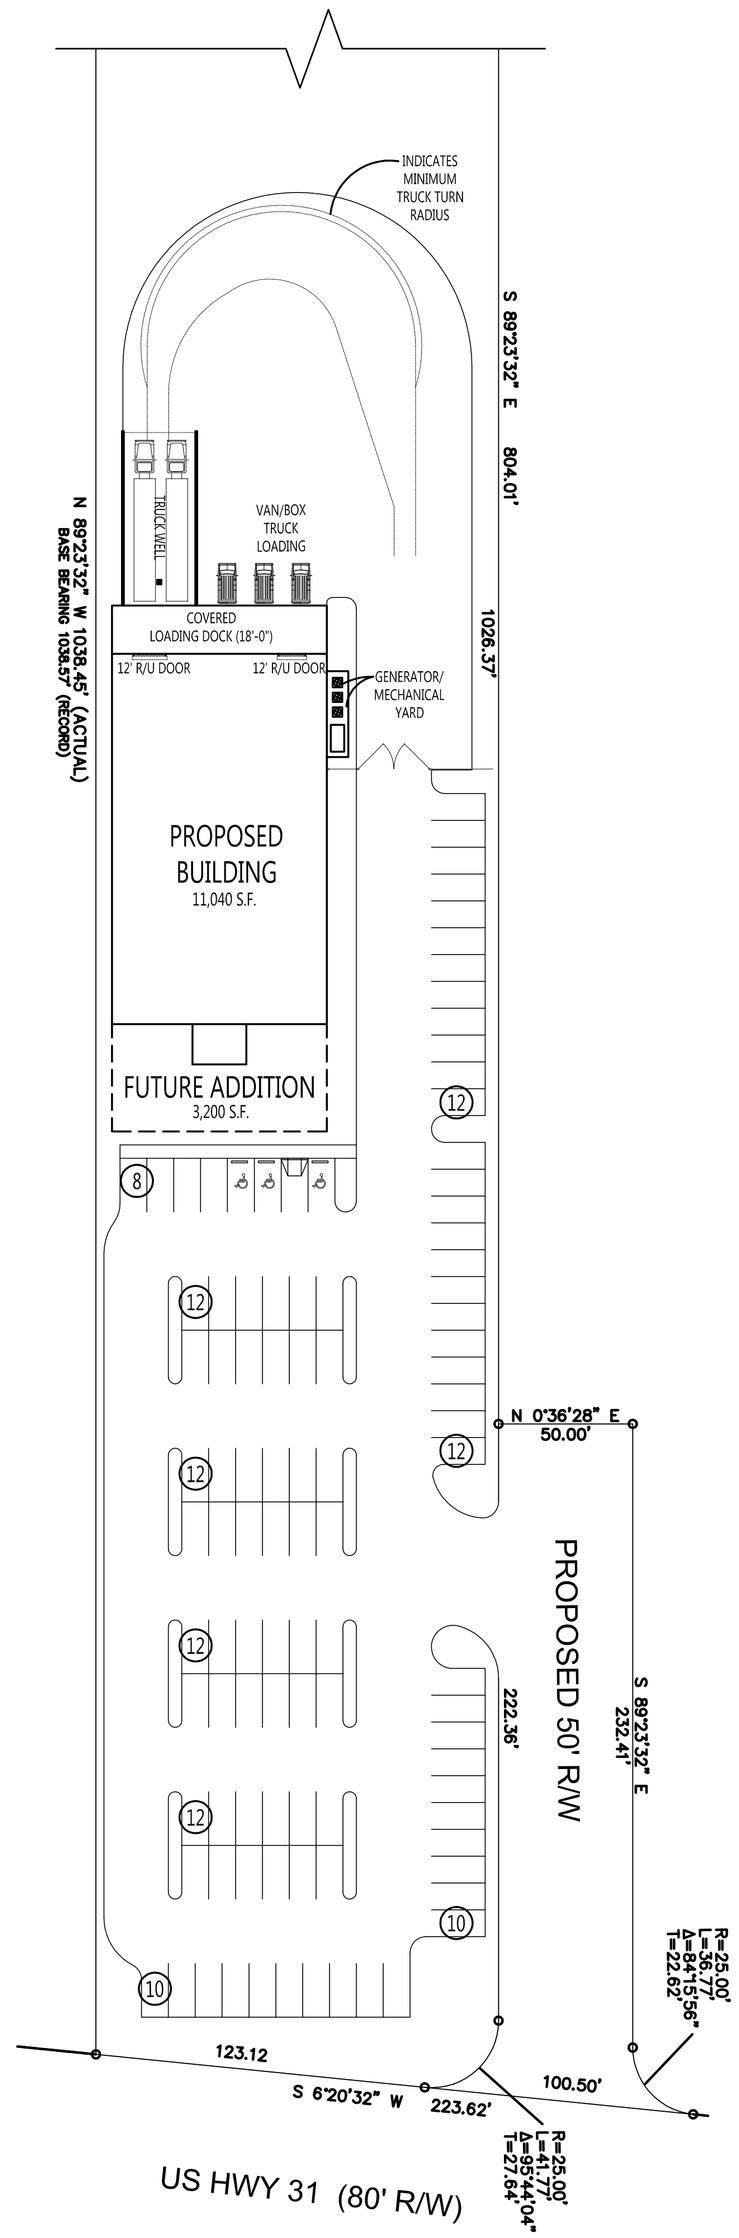

2 PRELIMINARY SITE LAYOUT
SCALE: 1"=40'-0"

PARKING	
10x20 SPACES	97
H.C. SPACES	3
TOTAL	100

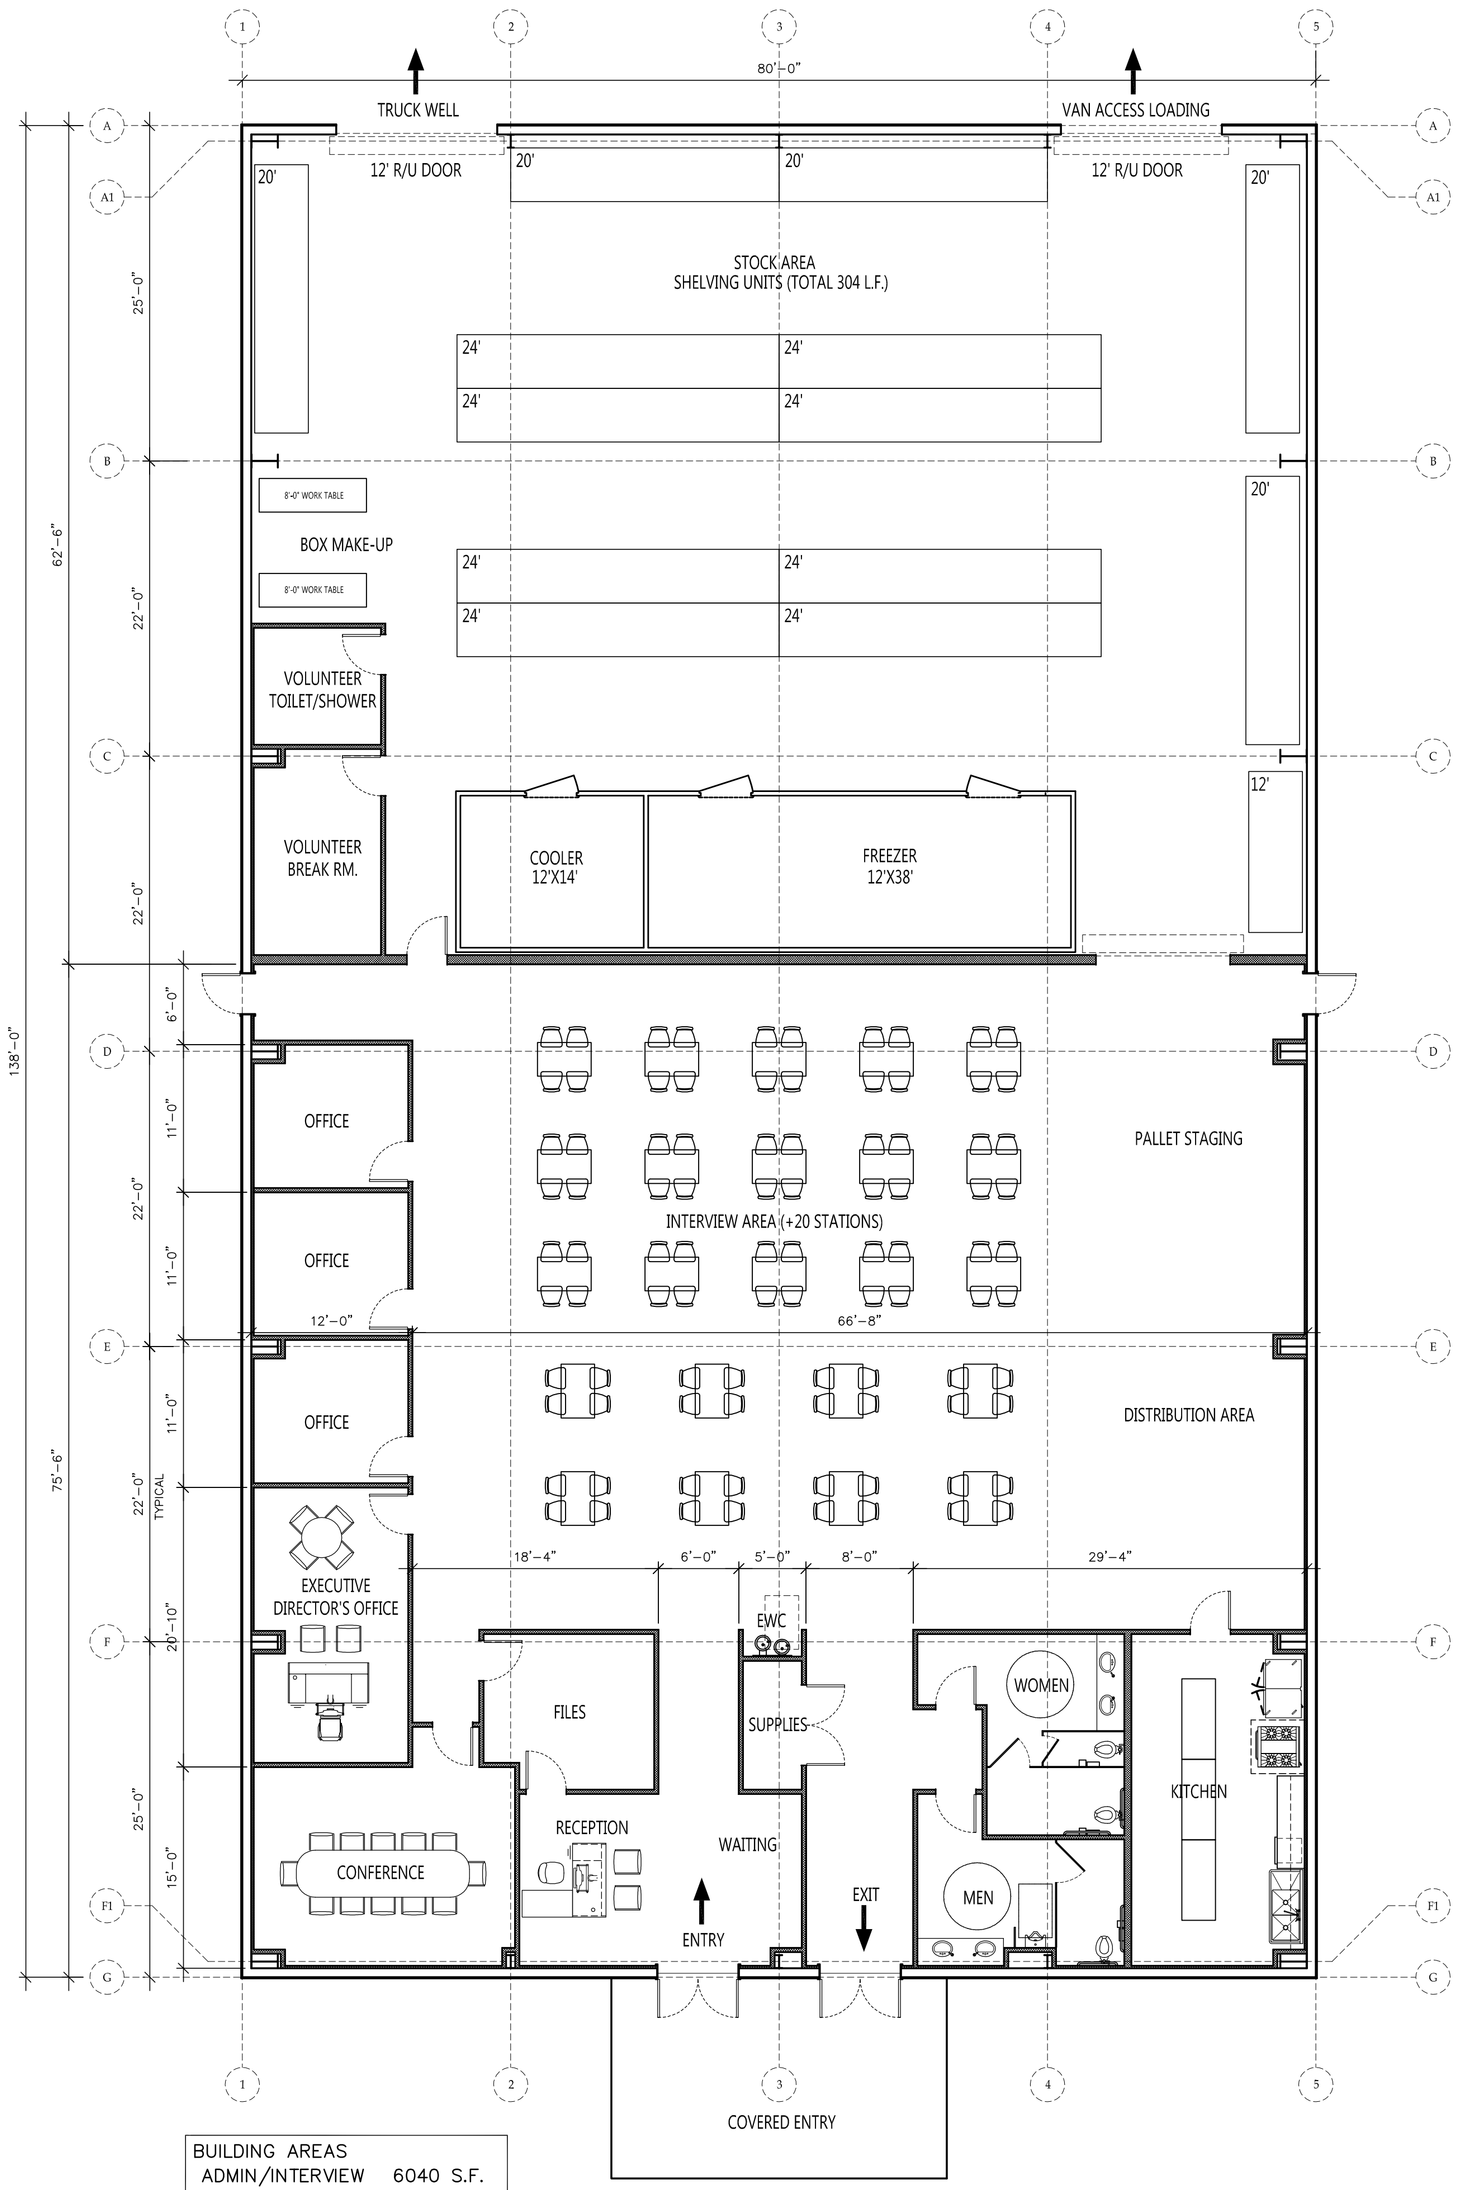

BUILDING AREAS	
ADMIN/INTERVIEW	6040 S.F.
WHAREHOUSE	5000 s.f.
TOTAL	11040 S.F.

3 PRELIMINARY FLOOR PLAN
SCALE: 1/8"=1'-0"

ADAMS STEWART ARCHITECTS, LLC
Architecture. Planning
Interiors. Construction Administration
P.O. Box 529
22743 Highway 59 South
Robertsdale, Alabama 36567
Office: 251.947.3864
Fax: 251.947.3138

PRELIMINARY

ISSUE	DATE	DESCRIPTION
1.	05/11/10	PRELIMINARY
2.	05/24/10	PRELIMINARY
3.		

Preliminary
PRODISEE PANTRY
Baldwin County, Alabama

PROJECT NO:	10-015
DRAWN BY:	TFS
CHK'D BY:	TFS

SHEET NO:
PR-1c