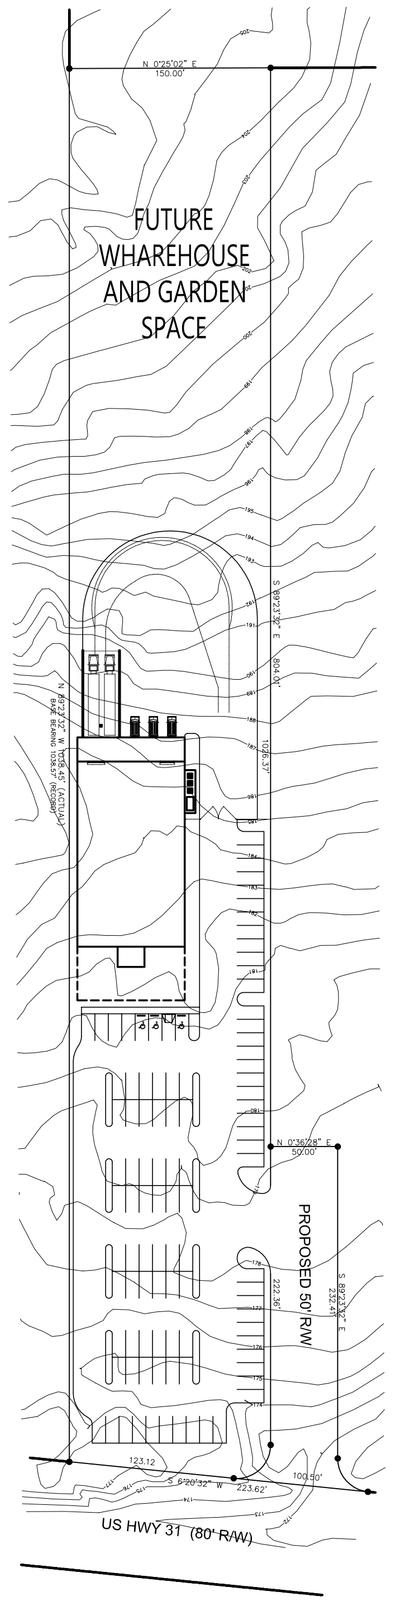


1 OVERALL SITE LAYOUT
SCALE: 1"=80'-0"

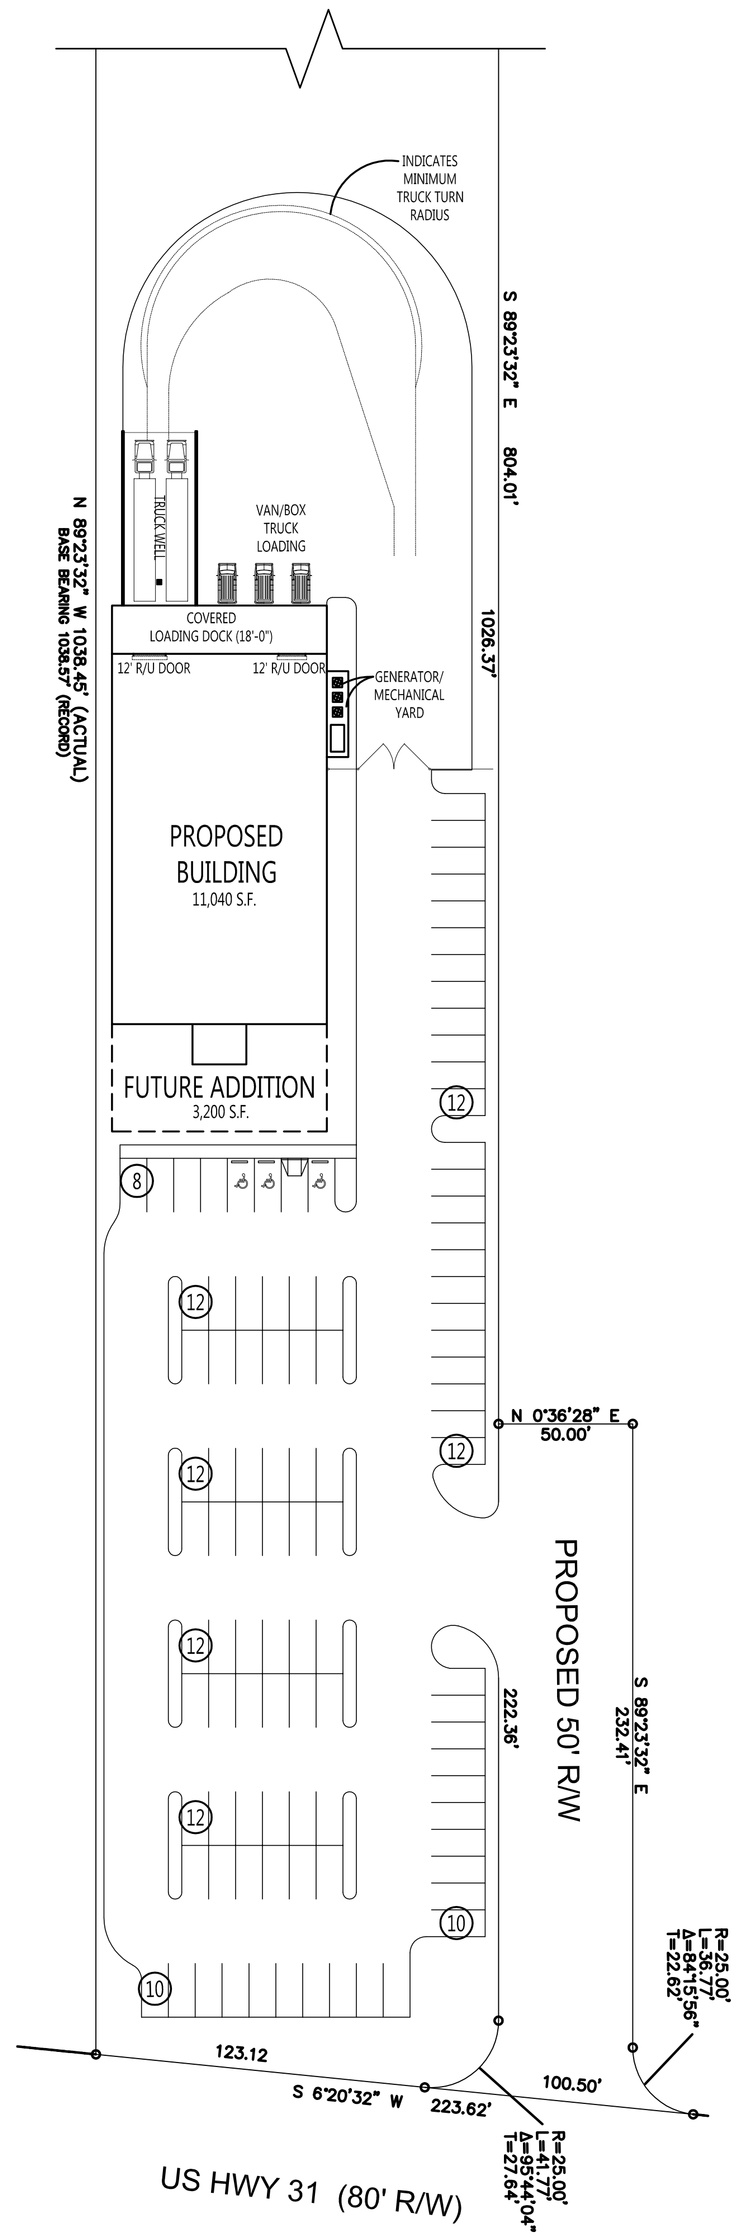


2 PRELIMINARY SITE LAYOUT
SCALE: 1"=40'-0"

| PARKING | |
|---|---|
| 10x20 SPACES | 97 |
| H.C. SPACES | 3 |
| TOTAL | 100 |

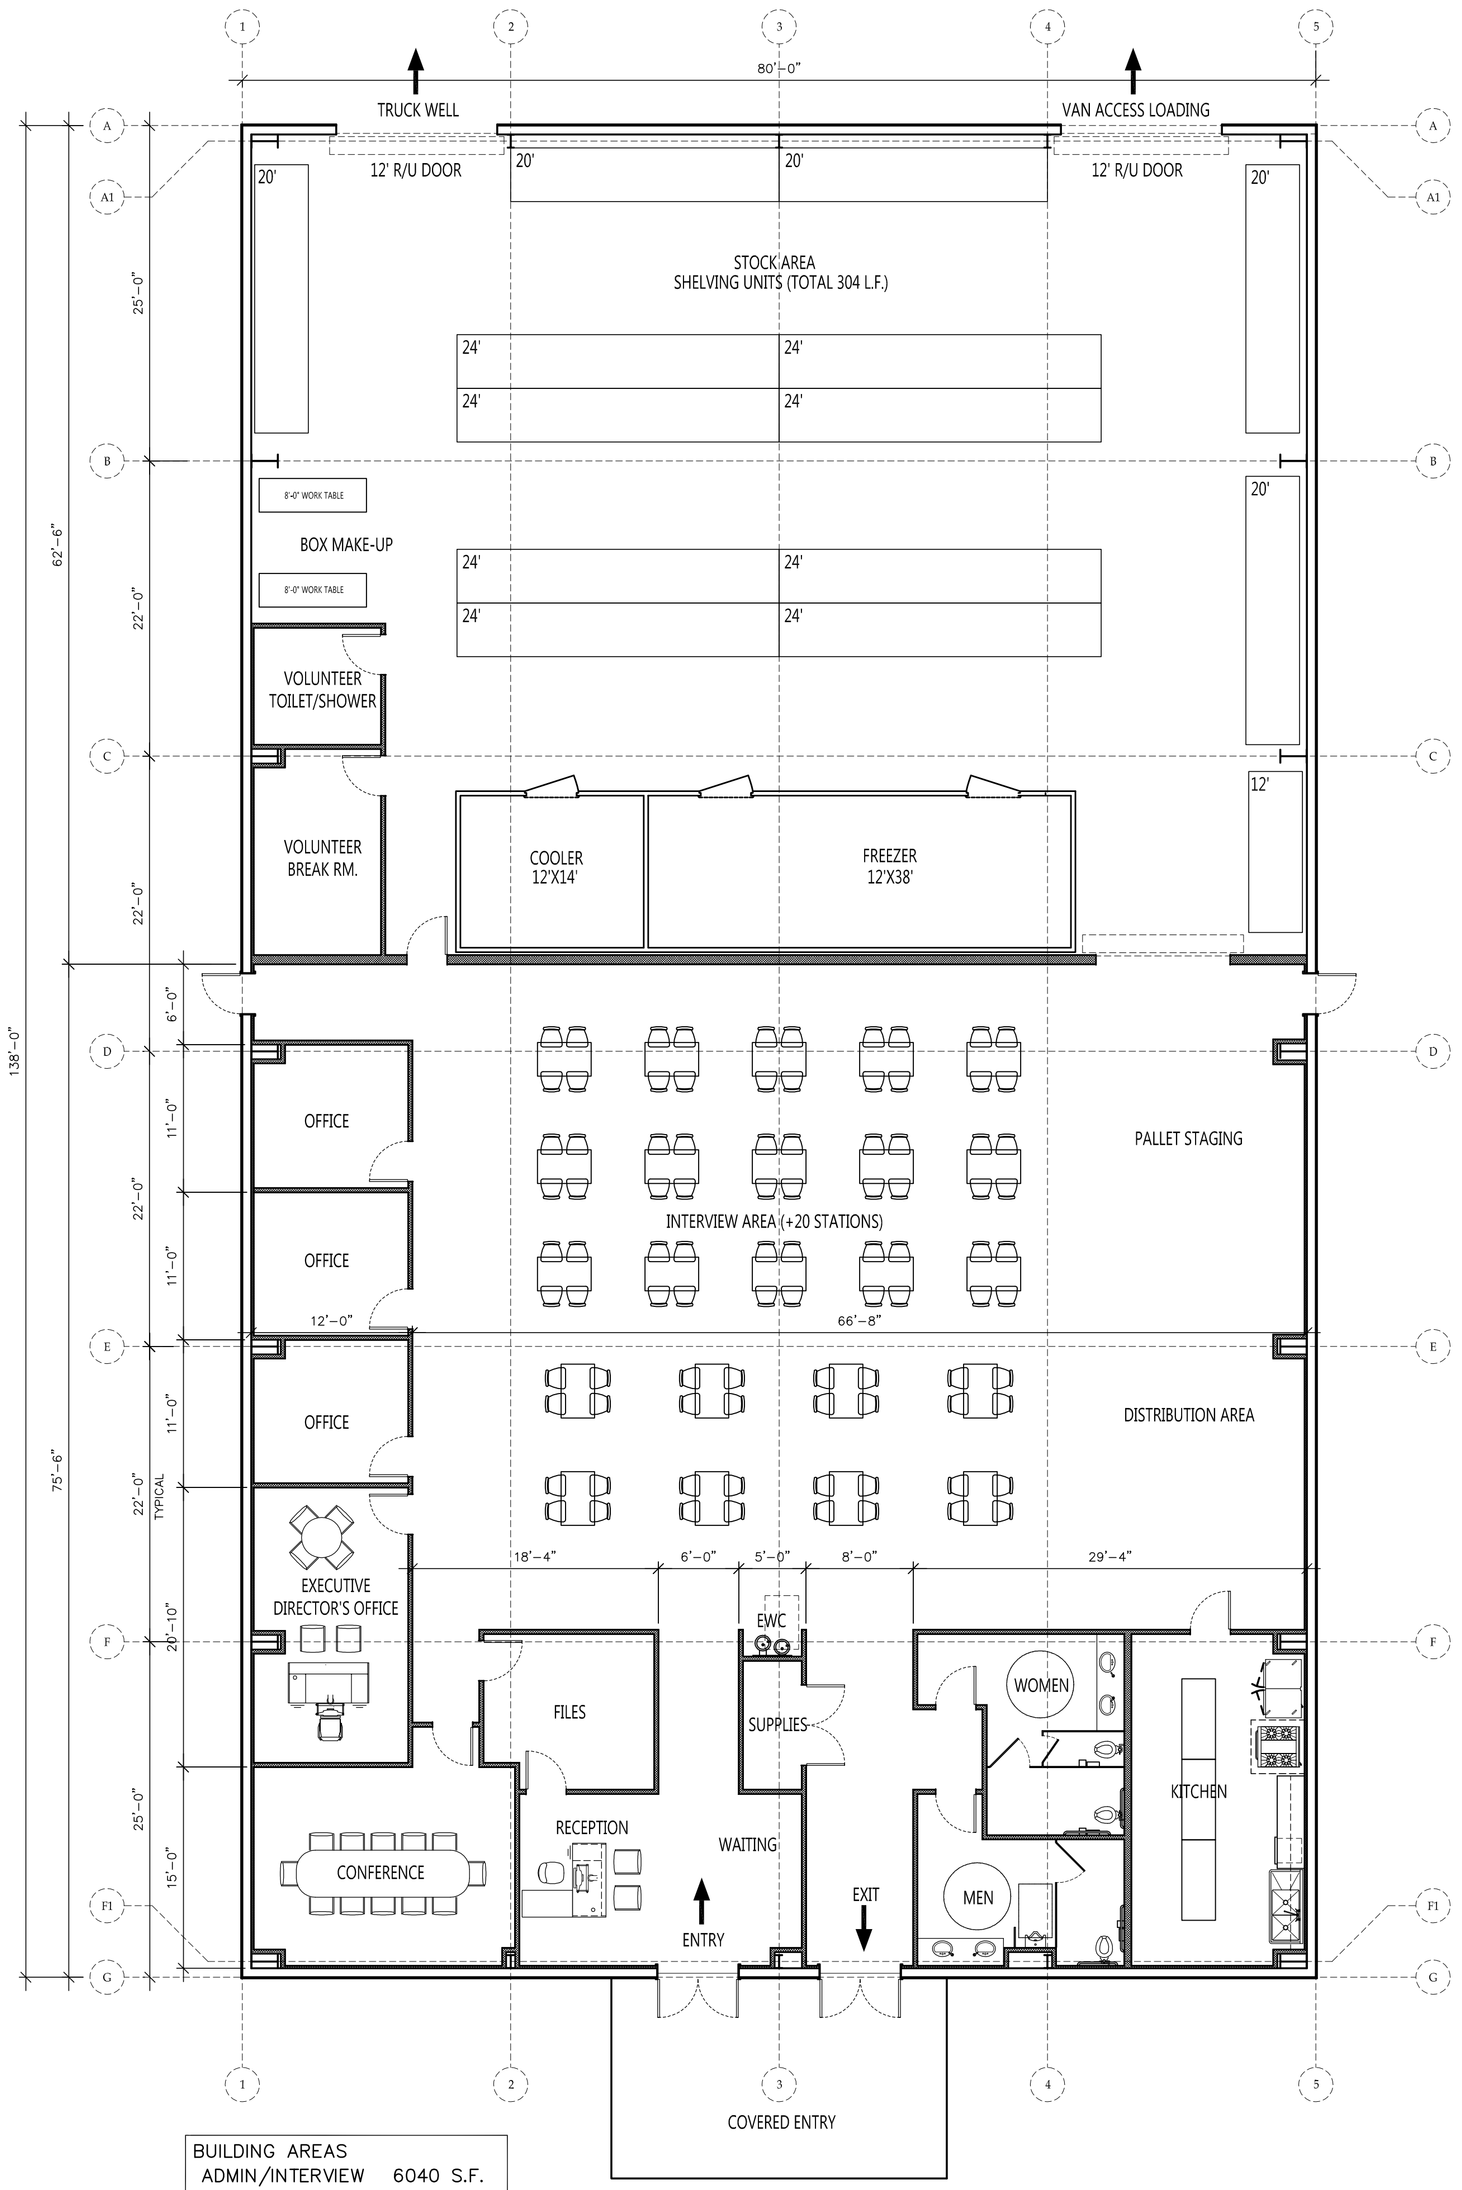


| BUILDING AREAS | |
|---|---|
| ADMIN/INTERVIEW | 6040 S.F. |
| WHAREHOUSE | 5000 s.f. |
| TOTAL | 11040 S.F. |

3 PRELIMINARY FLOOR PLAN
SCALE: 1/8"=1'-0"

ADAMS STEWART ARCHITECTS, LLC
Architecture. Planning
Interiors. Construction Administration
P.O. Box 529
22743 Highway 59 South
Robertsdale, Alabama 36567
Office: 251.947.3864
Fax: 251.947.3138

PRELIMINARY

| ISSUE | DATE | DESCRIPTION |
|---|---|---|
| 1. | 05/11/10 | PRELIMINARY |
| 2. | 05/24/10 | PRELIMINARY |
| 3. | | |

Preliminary
# PRODISEE PANTRY
Baldwin County, Alabama

| | |
|---|---|
| PROJECT NO: | 10-015 |
| DRAWN BY: | TFS |
| CHK'D BY: | TFS |

SHEET NO:
**PR-1c**